COPYRIGHT BRETT MARTIN DAYLIGHT SYSTEMS

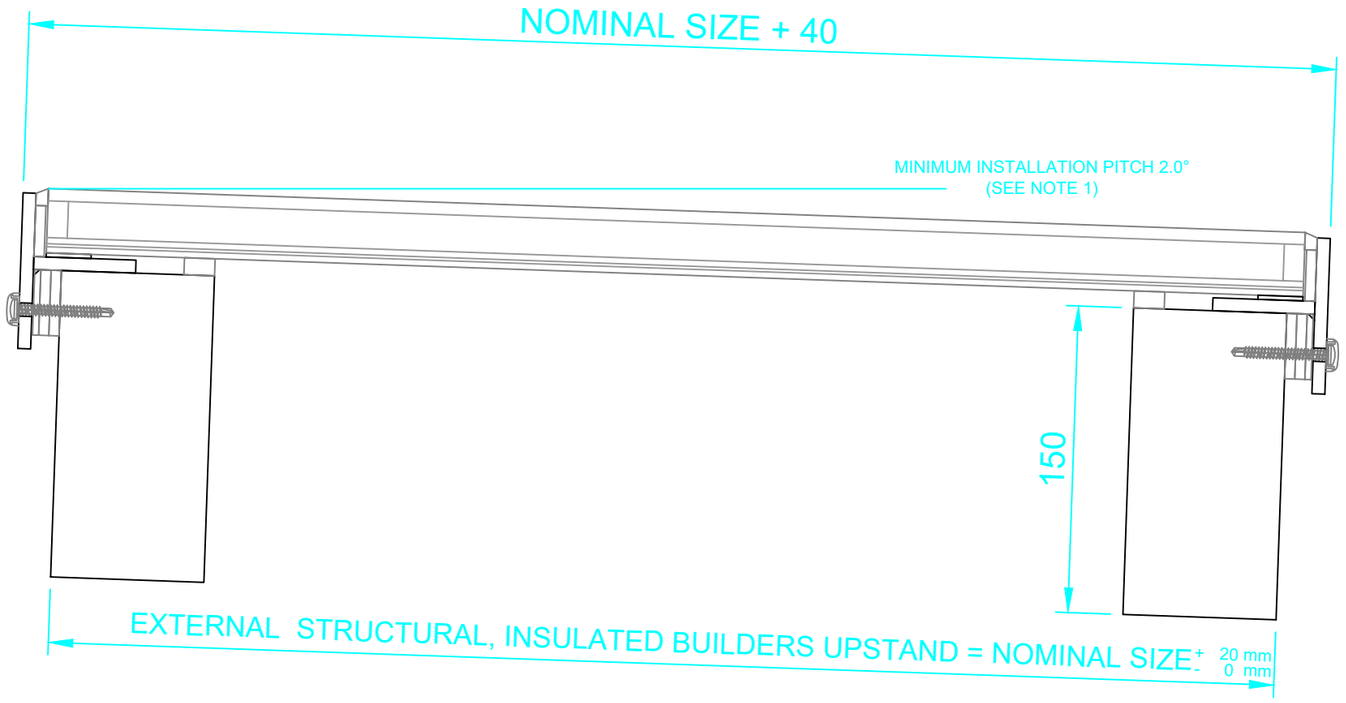

NOTES

1) MINIMUM INSTALLED PITCH OF 2°.MAXIMUM INSTALLED PITCH OF 15°.
2) IF SELF CLEANING OR EASY CLEAN GLASS IS SPECIFIED THEN MINIMUM RECOMMENDED INSTALLATION PITCH IS 10°

Issue	Date	Change detail	Drawn by	Approved
1	07/03/23	First Issue	FC	NO

Brett Martin

Coventry
Alderman's Green Ind Est
Coventry CV2 2QU
024 7660 2022
www.brettmartin.com

Title: Brett Martin Circular Glass - Fixed Builders Upstand

Page: 1 of 2 | Drawn by: FC | Dwg No: HC622

Scale: 1:3 | Approved: NO

COPYRIGHT BRETT MARTIN DAYLIGHT SYSTEMS

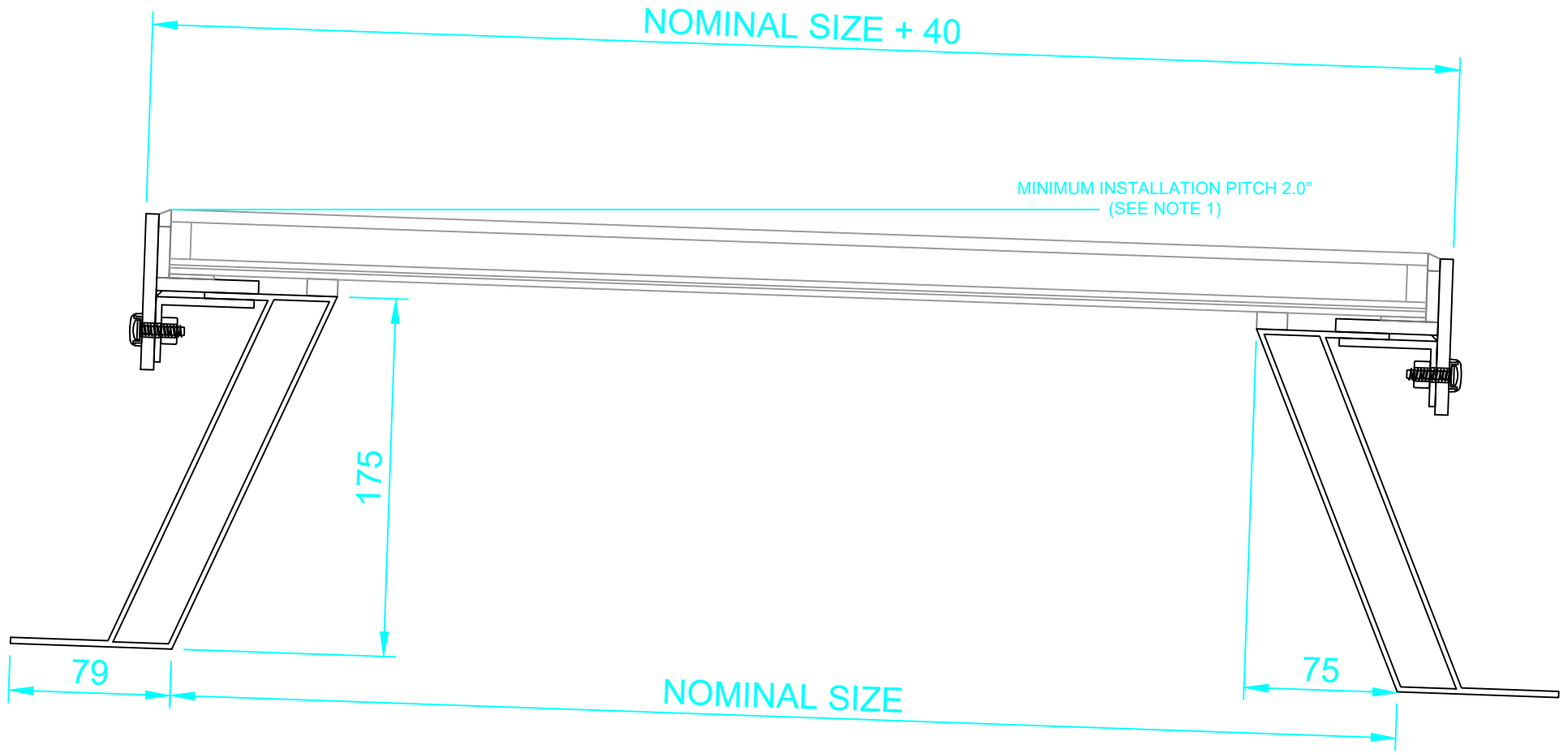

NOTES
1) MINIMUM INSTALLED PITCH OF 2°.MAXIMUM INSTALLED PITCH OF 15°.
2) IF SELF CLEANING OR EASY CLEAN GLASS IS SPECIFIED THEN MINIMUM RECOMMENDED INSTALLATION PITCH IS 10°

Issue	Date	Change detail	Drawn by	Approved
1	07/03/23	First Issue	FC	NO

Brett Martin
Coventry
Alderman's Green Ind Est
Coventry CV2 2QU
024 7660 2022
www.brettmartin.com

Title: Brett Martin Circular Glass - Fixed Sloped Kerb

Page: 2 of 2 | Drawn by: FC | Dwg No: HC622

Scale: 1:3 | Approved: NO